Permit #F00156184
FilmL.A., Inc.
6255 W Sunset Blvd, 12th Floor
Hollywood, CA 90028
t: (213)977-8600 - f: (213)977-8601
www.filmla.com

Summary Information

Permit No: F00156184 **Type of Permit:** FILMING **Release Date:** 09/13/2019

Production Company	FOX ENTERTAINMENT GROUP, LLC, TWENTIETH CENTURY FOX FILM CORPORATION, FOX TELEVISION STUDIOS, INC AND THE SUBSIDIARIES AND DIVISIONS
Insured Company Name	FOX ENTERTAINMENT GROUP, LLC, TWENTIETH CENTURY FOX FILM CORPORATION, FOX TELEVISION STUDIOS, INC AND THE SUBSIDIARIES AND DIVISIONS
Contact Phone No. 1	323-960-4124
Contact Phone No. 2	
Fax	
Address	PO BOX 900 LOS ANGELES, California 90213
Production Title	AHS S9
Type of Production	TV Drama

Producer	MELISSA WILEY
Director	BRAD BUECKER
1st AD	RYAN TAYLOR
Production Manager	MELISSA WILEY
FilmL.A. Coordinator	Tara Kramer
Location Manager	ERIC FIERSTEIN
Primary Phone	Mobile - 310-871-2411
Secondary Phone	
Location Assistant	OMAR MASMOUDI
Primary Phone	Mobile - 310-990-0345
Secondary Phone	

Fees

Posting 600	$138.00
Posting Max	$2,070.00
Notification Charge	$775.00
FILMLA NON-REFUNDABLE FILM APPLICATION FEE	$699.00
LA CITY LANE AND STREET CLOSURE FEE	$312.00
LA COUNTY FIRE REVIEW	$282.00
LA CITY FIRE DEPARTMENT SPOT CHECK SURCHARGE	$85.00

Total Permit Fee	$4,361.00
Number of Locations	2

NOT A PERMIT

FilmL.A., Inc.
6255 W Sunset Blvd, 12th Floor
Hollywood, CA 90028
t: (213)977-8600 - f: (213)977-8601
www.filmla.com

Summary Information — Location

Permit Number F00156184
Production Company FOX ENTERTAINMENT GROUP, LLC, ...
Insured Company FOX ENTERTAINMENT GROUP, LLC, ...
Production Title AHS S9

Location Manager ERIC FIERSTEIN
Primary Phone Mobile - 310-871-2411
Secondary Phone

Location Address 5333 Hollywood Blvd, Los Angeles, CA, 90028
Location Type Motel
Prep Dates 9/12/2019 - 9/13/2019 07:00 - 22:00 2 days
Film Dates 9/14/2019 - 9/15/2019 18:00 - 09:00 2 days
Strike Dates 9/16/2019 - 9/16/2019 07:00 - 22:00
Open or Closed to the Public Closed

Generic Conditions
THE CONSUMPTION OF ALCOHOLIC BEVERAGES AND THE USE OF DRUGS, INCLUDING MARIJUANA, ON LOCATION BY ANY CAST, CREW, OR INVITED GUESTS IS STRICTLY PROHIBITED.
*Certain service and personnel fees required by jurisdictional agencies are not collected by FilmL.A. Any such fees must be paid directly to the appropriate agency, and a separate invoice will be provided to the permittee.
Community Survey Required
Must Maintain 5' Clearance on Sidewalks/Walkways
Must maintain local/emergency access
No cast or crew parking on area streets
No interference with merchant activity.
Number of uniformed officers listed on the permit is a minimum requirement. Permittee remains responsible for deploying a sufficient number of uniformed officers to provide traffic and crowd control to ensure the safety of the film crew and the public.
Traffic control must be done in accordance w/MUTCD
Traffic Officers Required
Uniformed officers shall have a copy of the film permit in their possession and are required to confirm that all traffic control signage devices are in place.

Please see attached document Hollywood Blvd btwn Serrano & Harvard NS curb+1 - American Horror Story (Rev 1).pdf

Equipment on Location

Type	Quantity
5 or 10 ton trucks	6
Bebee Light	1
Camera cars	2
Cast/Crew vehicles	95
Catering Truck	2
Condors	2
Cranes	1
Cube Trucks	4
Generator	1
Honey Wagons	3
Motor Homes	2
Portable restrooms	2

Personnel on Location

Type	Quantity
Cast	10
Crew	95
Extras	15
Off-Duty/Retired LAPD Officer(s)	2

NOT A PERMIT

FilmL.A., Inc.
6255 W Sunset Blvd, 12th Floor
Hollywood, CA 90028
t: (213)977-8600 - f: (213)977-8601
www.filmla.com

Summary Information — Location

Permit Number F00156184
Production Company FOX ENTERTAINMENT GROUP, LLC, ...
Insured Company FOX ENTERTAINMENT GROUP, LLC, ...
Production Title AHS S9

Location Manager ERIC FIERSTEIN
Primary Phone Mobile - 310-871-2411
Secondary Phone

Scissor Lifts	2
Stakebed Trucks	4
Trailers	6
Vans	6

Filming Activities Camera in car; Drive by; Drive ups & away; Equipment on property; Equipment on sidewalk, in curb lane & across street; Exterior Dialogue; Exterior establishing shots; Exterior motion without sound; Interior Dialogue; Intermittent pedestrian control; Intermittent traffic control - 2 minutes standard; Wetdown; Additional prep on 9-14-19 07:00 - 18:00;;

Jurisdiction **Political:** Los Angeles City - Council District 13 **Police:** Los Angeles Police **Fire:** Los Angeles City Department

Thomas Guide **Page:** 593 **Grid:** H4

Approvals

FILML.A. CLOSURES	Jennifer Morelos
LOS ANGELES CITY DEPARTMENT OF PUBLIC WORKS	Ana Lima
LOS ANGELES CITY POLICE DEPARTMENT	Gabriel Aleman

Parking

Base Camp Location Type : Other Location — 6215 Sunset Blvd., Los Angeles, CA, 90028

Crew Parking Location Type : Other Location — 6215 Sunset Blvd., Los Angeles, CA, 90028

Parking Notes
Possible back up base/crew at Hollywood Palladium 6215 Sunset Blvd, Los Angeles, CA 90028

Posting "No Parking" signs
E/S N SERRANO AV., HOLLYWOOD BL. - NORTH 350'
W/S N HARVARD BL., HOLLYWOOD BL. - NORTH 350'
N/S HOLLYWOOD BL., N SERRANO AV. - N HARVARD BL.
S/S HOLLYWOOD BL., N SERRANO AV. - N HOBART BL.
S/S HOLLYWOOD BL., N SERRANO AV. - WEST 100'

Approximate Footage more than 1800 **Log Number** 254305

Date(s) 9/12/2019 to 9/13/2019 **Time(s)** 00:00 to 00:00

Posting "No Parking" signs
E/S N SERRANO AV., HOLLYWOOD BL. - NORTH 350' *RESTRICTED TO ONLY 250FT*
W/S N HARVARD BL., HOLLYWOOD BL. - NORTH 350' *RESTRICTED TO ONLY 250FT*
N/S HOLLYWOOD BL., N SERRANO AV. - N HARVARD BL.
S/S HOLLYWOOD BL., N SERRANO AV. - N HOBART BL.
S/S HOLLYWOOD BL., N SERRANO AV. - WEST 100'

Approximate Footage more than 1800 **Log Number** 254622

Date(s) 9/14/2019 to 9/15/2019 **Time(s)** 00:00 to 00:00

Posting "No Parking" signs B/S LABAIG AV, CARLOS ST - YUCCA AV

Approximate Footage 301 - 600 **Log Number** 254632

Date(s) 9/14/2019 to 9/15/2019 **Time(s)** 00:00 to 00:00

Lane / Full Closure N/S CURBLANE PLUS ADJACENT LANE CLOSURE HOLLYWOOD BL., N SERRANO AV. - N HARVARD BL.
9/14, 0700- 9/15, 0900 HRS.

Approximate Footage 0 - 300

Date(s) 9/14/2019 to 9/15/2019 **Time(s)** 07:00 to 09:00

NOT A PERMIT

FilmL.A., Inc.
6255 W Sunset Blvd, 12th Floor
Hollywood, CA 90028
t: (213)977-8600 - f: (213)977-8601
www.filmla.com

Summary Information — Location

Permit Number F00156184
Production Company FOX ENTERTAINMENT GROUP, LLC, ...
Insured Company FOX ENTERTAINMENT GROUP, LLC, ...
Production Title AHS S9

Location Manager ERIC FIERSTEIN
Primary Phone Mobile - 310-871-2411
Secondary Phone

Location Address 2600 Franklin Canyon Dr, Beverly Hills, CA, 90210

Location Type Park

Film Dates 9/14/2019 - 9/14/2019 00:00 - 23:59 1 day
9/16/2019 - 9/16/2019 07:00 - 22:00 1 day

Open or Closed to the Public Open

Generic Conditions Community Survey Obtained
Must Maintain 5' Clearance on Sidewalks/Walkways
Must maintain local/emergency access
No cast or crew parking on area streets
No interference with merchant activity.
No interference with vehicular or pedestrian traffic

Equipment on Location

Type	Quantity
Vans	1

Personnel on Location

Type	Quantity
Crew	1

Filming Activities POSTING ONLY: For truck clearance to leave Franklin Canyon: ;

Jurisdiction **Political:** Los Angeles City - Council District 04 **Police:** Los Angeles Police Department **Fire:** Los Angeles City

Thomas Guide **Page:** 592 **Grid:** E1

Approvals LOS ANGELES CITY POLICE DEPARTMENT Gabriel Aleman

Parking
Base Camp
Location Type : Filming Location
Crew Parking
Location Type : Filming Location

Posting "No Parking" signs S/S MULHOLLAND DR., FRANKLIN CY DR. - EAST 200'
S/S MULHOLLAND DR., FRANKLIN CY, - WEST 200'
B/S FRANKLIN CYN DR., MULHOLLAND DR. - SOUTH 900

Approximate Footage more than 1800 **Log Number** 254630

Date(s) 9/14/2019 to 9/14/2019 **Time(s)** 00:00 to 00:00

Posting "No Parking" signs S/S MULHOLLAND DR., FRANKLIN CY DR. - EAST 200'
S/S MULHOLLAND DR., FRANKLIN CY, - WEST 200'
B/S FRANKLIN CYN DR., MULHOLLAND DR. - SOUTH 900 FT

Approximate Footage more than 1800 **Log Number** 254836

Date(s) 9/16/2019 to 9/16/2019 **Time(s)** 07:00 to 22:00

NOT A PERMIT

Permit #F00156184

Ⓢ TRAFFIC SIGNAL

● TRAFFIC CONE

TYPE I W/ SIGN

HIGH LEVEL WARNING DEVICE

ALL TRAFFIC CONTROL WILL BE INSTALLED TO MEET OR EXCEED THE LATEST CA-MUTCD MINIMUM REQUIREMENTS

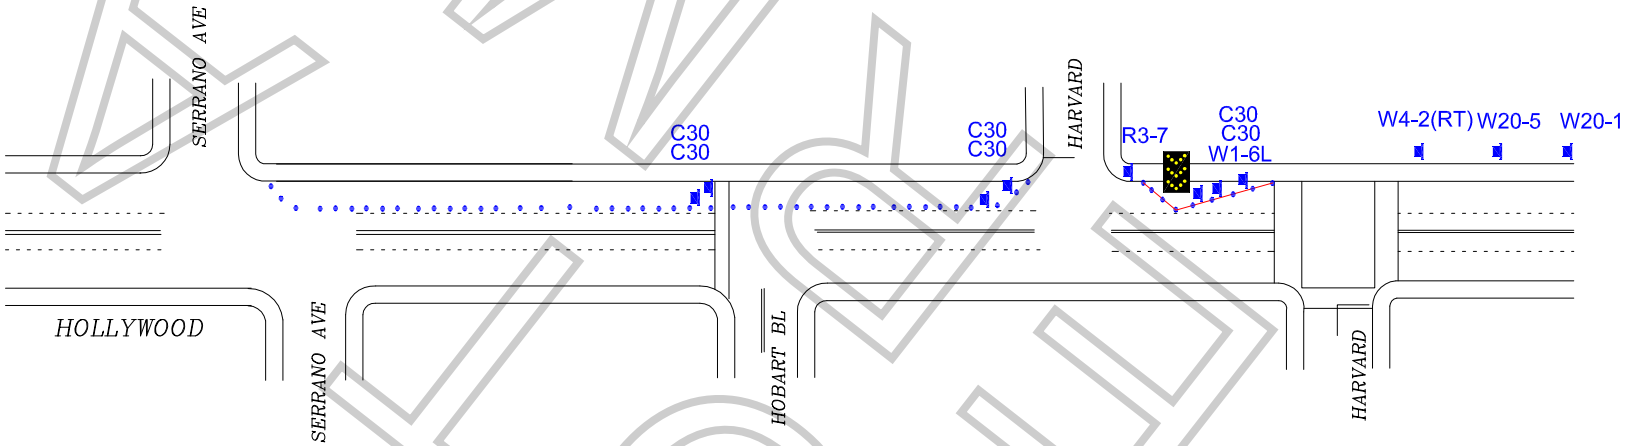

WORK ZONE TRAFFIC CONTROL PLAN
GENERAL NOTES

1. DATE/TIME: 9-14-19 FROM 07:00 HOURS TO 9-15-19 09:00 HOURS.

2. ALL SIGNING, STRIPING, AND TRAFFIC CONTROL DEVICES SHALL CONFORM TO THE (CURRENT) STATE OF CALIFORNIA DEPARTMENT OF TRANSPORTATION (CALTRANS) STANDARD PLANS AND STANDARD SPECIFICATIONS, CALIFORNIA MUTCD, AND ANY ADDENDUMS THERETO, AND AS SHOWN ON THESE PLANS, SYMBOLS AND ABBREVIATIONS USED ARE SHOWN ON CALTRANS STANDARD PLANS.
3. THERE WILL BE NO INTERFERENCE WITH TRAFFIC SIGNALS OR CROSSWALKS.
4. CONES WILL BE 28" MINIMUM HEIGHT AND HAVE REFLECTORIZED SLEEVES FOR NIGHT WORK.
5. POLICE WILL DIRECT TRAFFIC IF NECESSARY.

TCP FOR: ABC STUDIOS:
"AMERICAN HORROR STORY"

LOCATION: N/S CURB & ADJACENT LANE CLOSURE
HOLLYWOOD BLVD BTWN SERRANO & HARVARD BLVD
LOS ANGELES, CALIFORNIA

CONTACT: TIM BALLOU
OFFICE# 213-763-9000
ERIC FIERSTEIN
PH# 310-871-2411

JCL TRAFFIC SERVICES
(213) 622-9775
C31-CA Lic # 805357

DATE	REVISIONS	DRAFTER: MARIO MENJIVAR
9-11-19	DATE & TIME CHANGE	SCALE: N.T.S.
		FILM LA: TK